Sanitary Sewer System

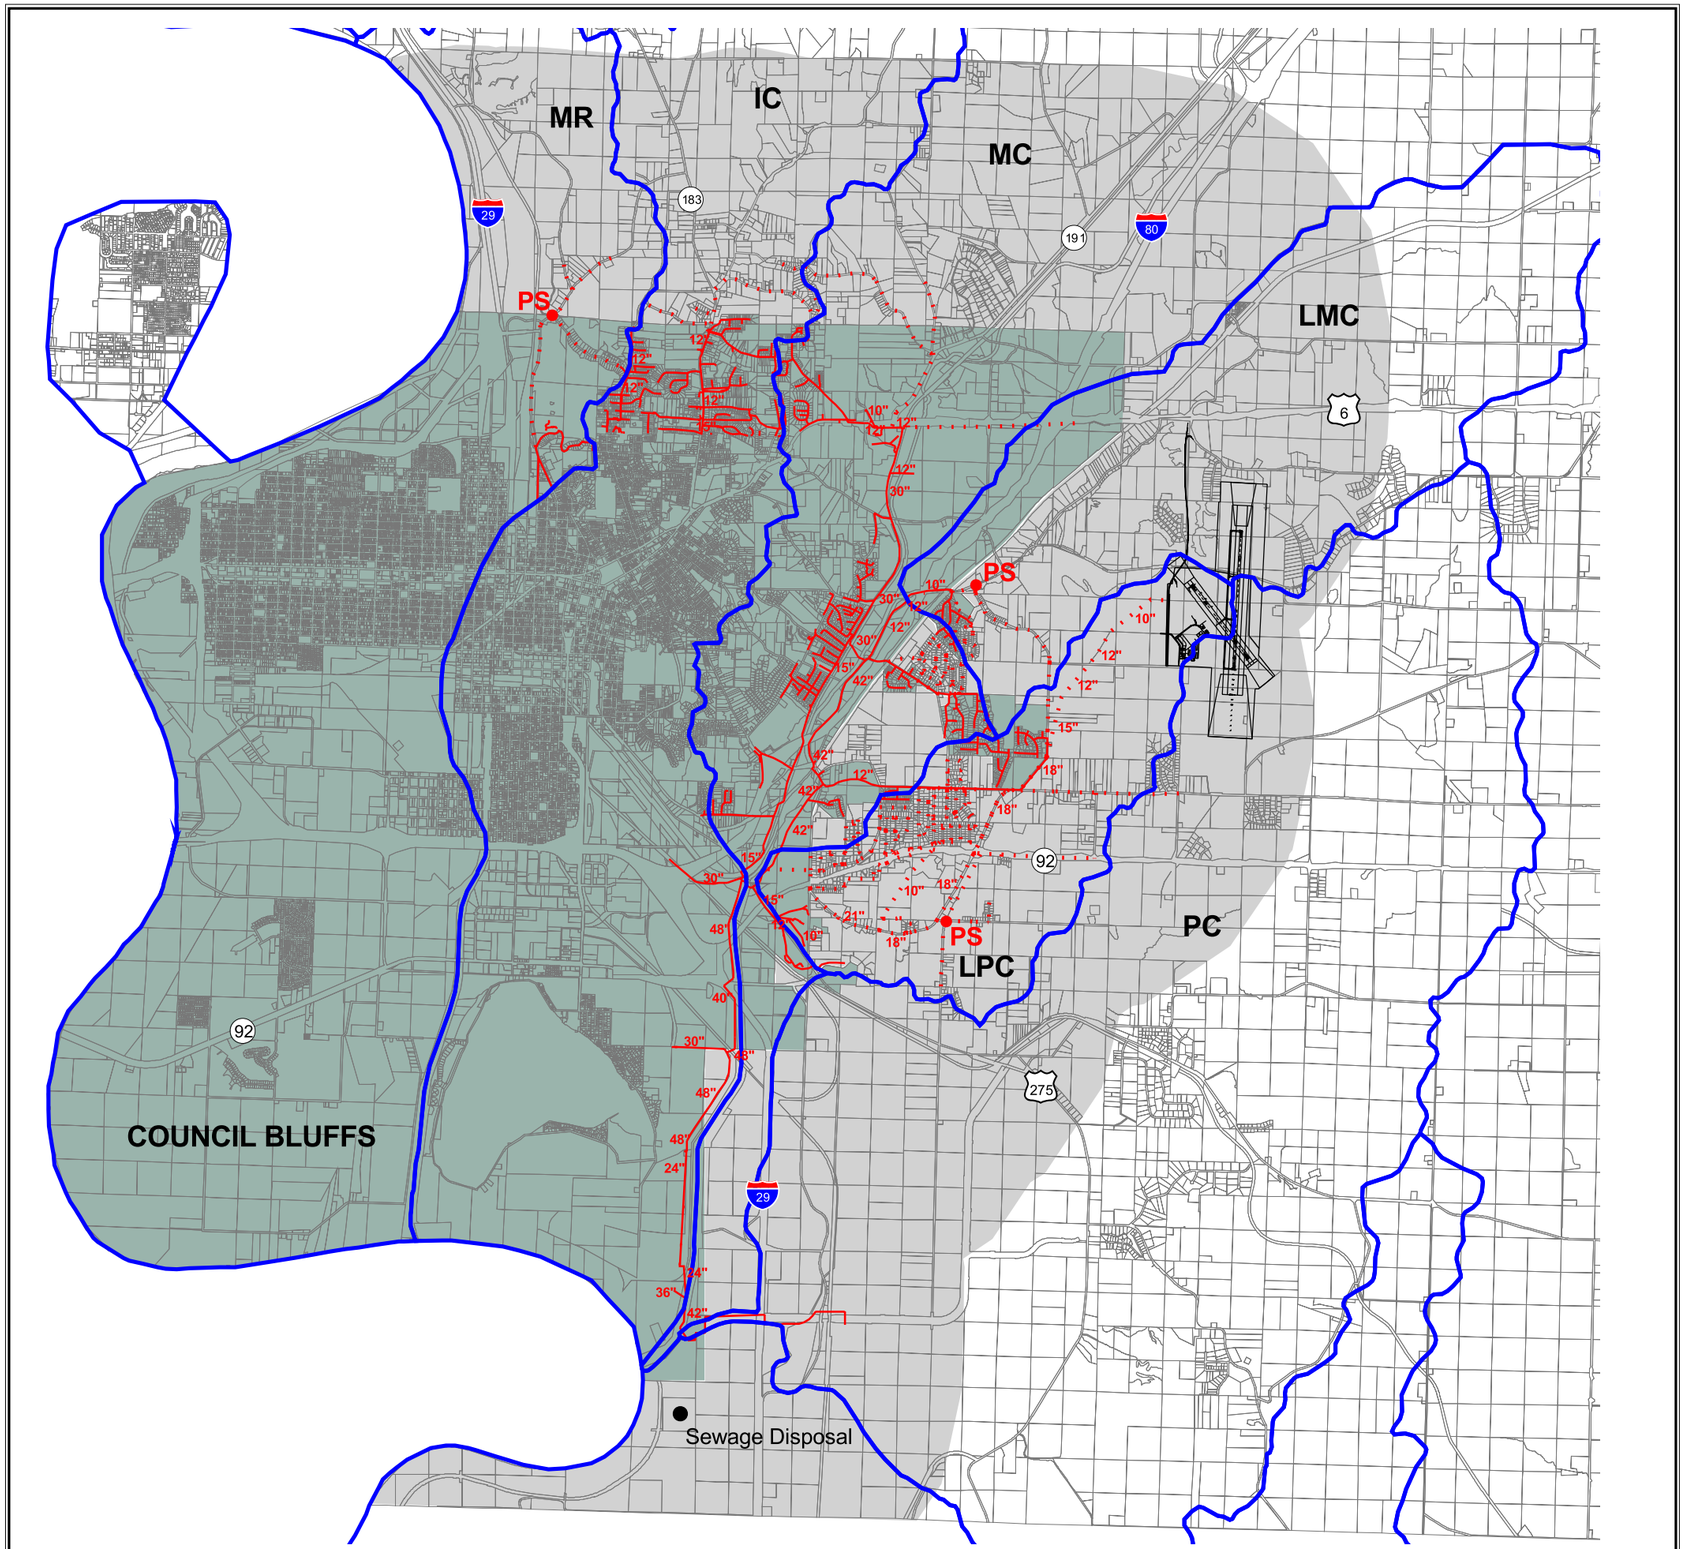

LEGEND

- Pump Station
- Drainage Basins
- Ultimate Pipe
- Existing Pipe
- Proposed Airport Development
- Property Lines
- Corporate Limits
- Council Bluffs 2-Mile Limit

Note:
Sanitary Sewer is 8" unless otherwise noted.

N

0 6000 Feet

Drainage Basins

MR Missouri River basin
IC Indian Creek basin
MC Mosquito Creek basin
LMC Little Mosquito Creek basin
LPC Little Pony Creek basin
PC Pony Creek basin

Snyder & Associates, Inc.

Exhibit 4-2

D:/smb/1010257/cadd/arc/cb_3_11x17.apr 05/21/02